File Location: 202741	REV #:	JOB #:	RELEASE DATE:

THESE DRAWINGS ARE SUGGESTED INSTALLATION DETAILS ONLY; ALL ATTACHMENTS, STEEL SIZES, GAUGE THICKNESS, AND ANCHOR SIZES SHOULD BE CALCULATED BY A STRUCTURAL ENGINEER; WE ARE NOT LIABLE FOR INSTALLATION OF ANY KIND

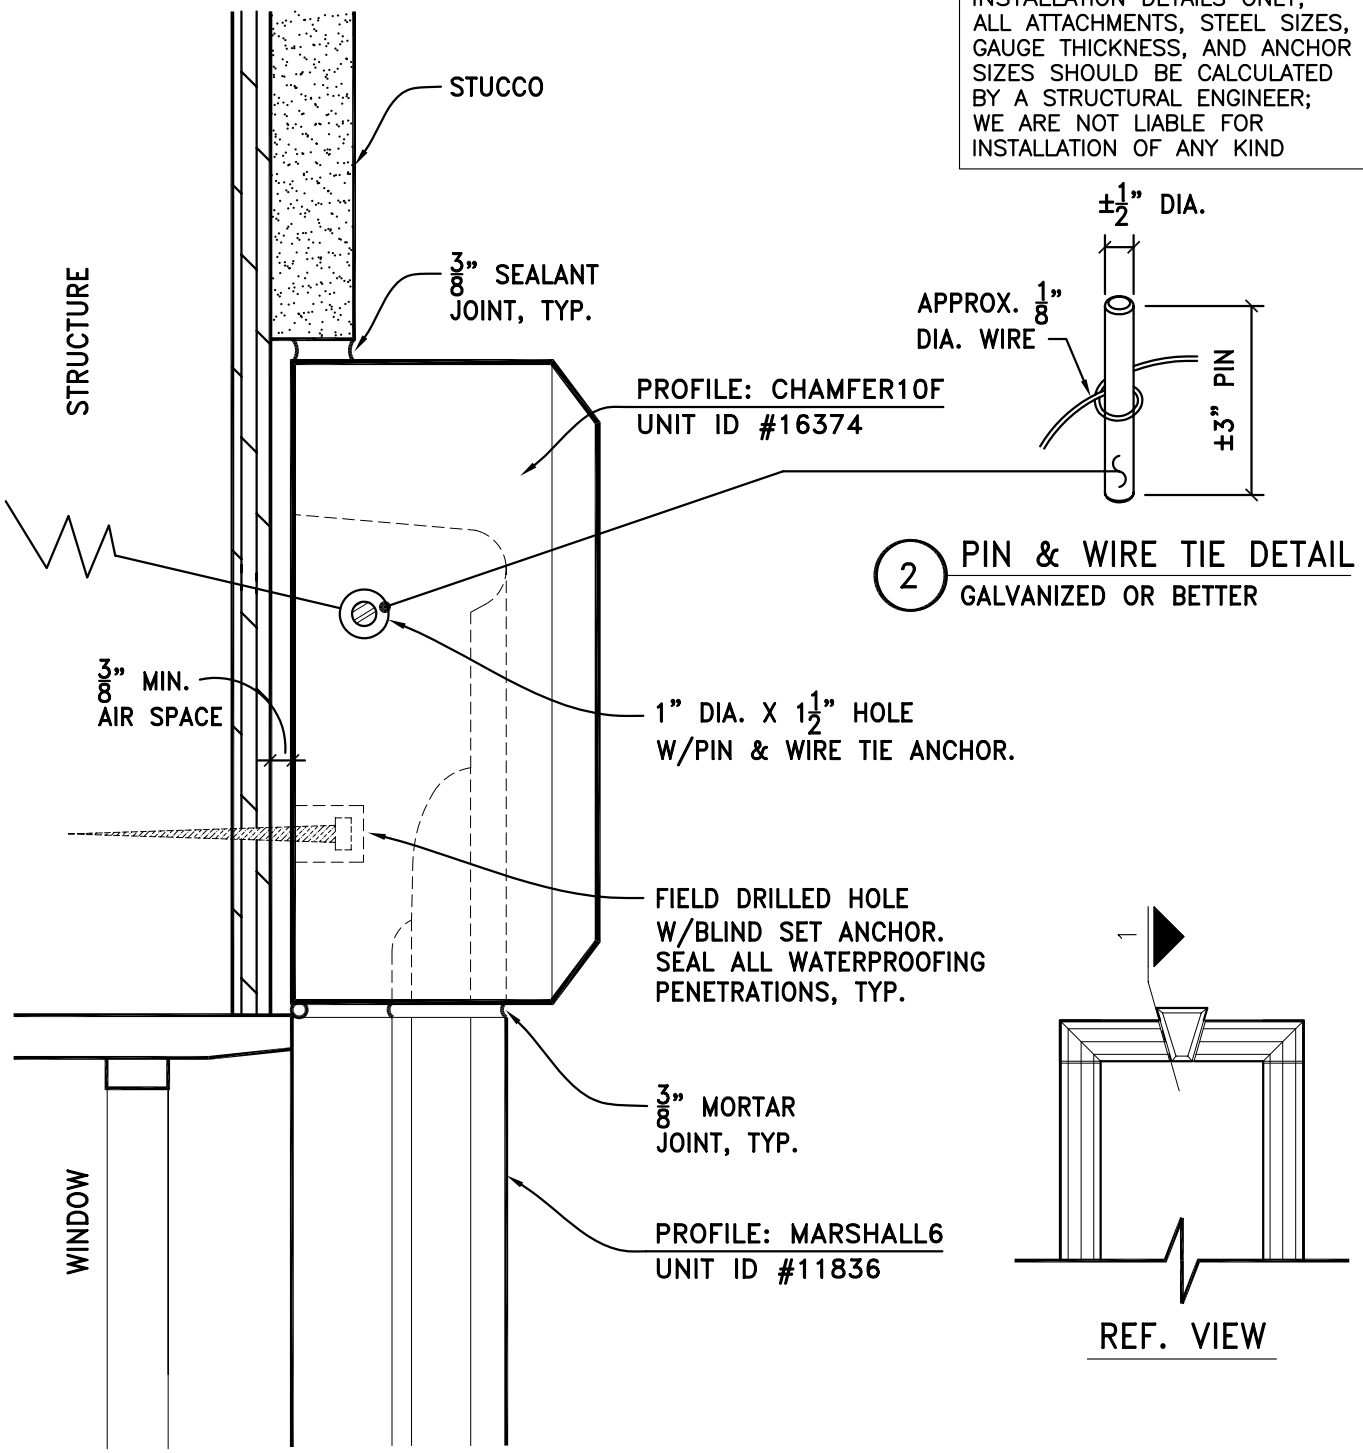

2 PIN & WIRE TIE DETAIL
GALVANIZED OR BETTER

REF. VIEW

1 CAST STONE KEYSTONE ATTACHMENT AT STUCCO
WITH PIN & WIRE TIE AND BLIND SET ANCHORS

TYPICAL USES:
DOOR & WINDOW HEADER

STD 3/8" MORTAR JOINT

SCALE: N.T.S.

STONE LEGENDS

301 Pleasant Drive – Dallas, TX 75217
Voice (214) 398-0999 – Fax (214) 398-1293
Visit our website at www.stonelegends.com

CLIENT:

PROJECT: